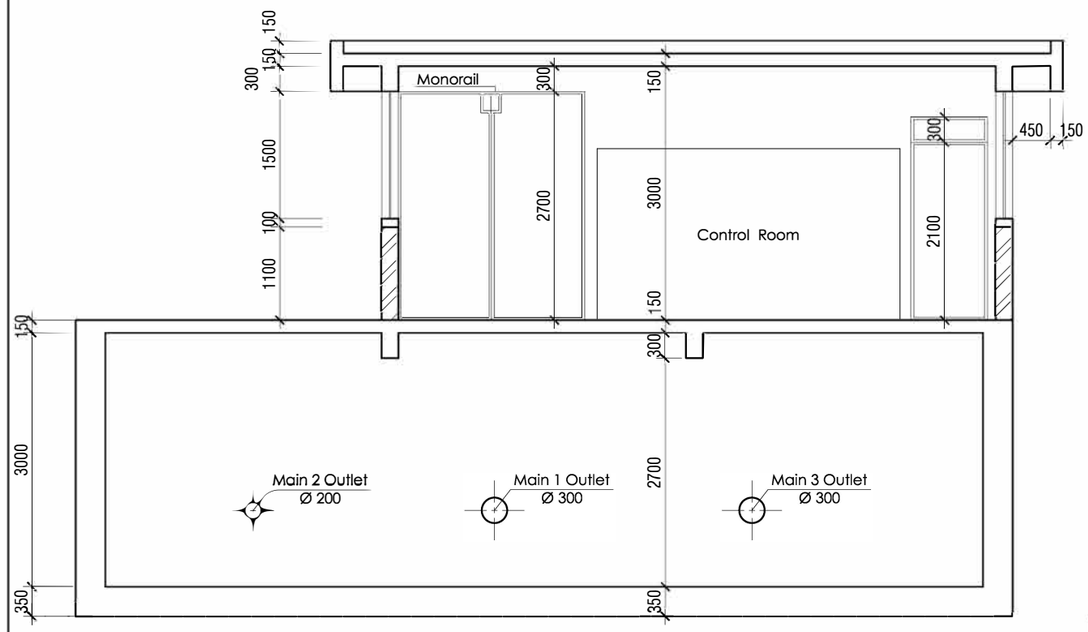

SECTION A-A

LEGEND

LDJ	Lock Dismantling Joint
FA	Flange Adaptor
GV	Gate Valve
NRV	Non-Return Valve

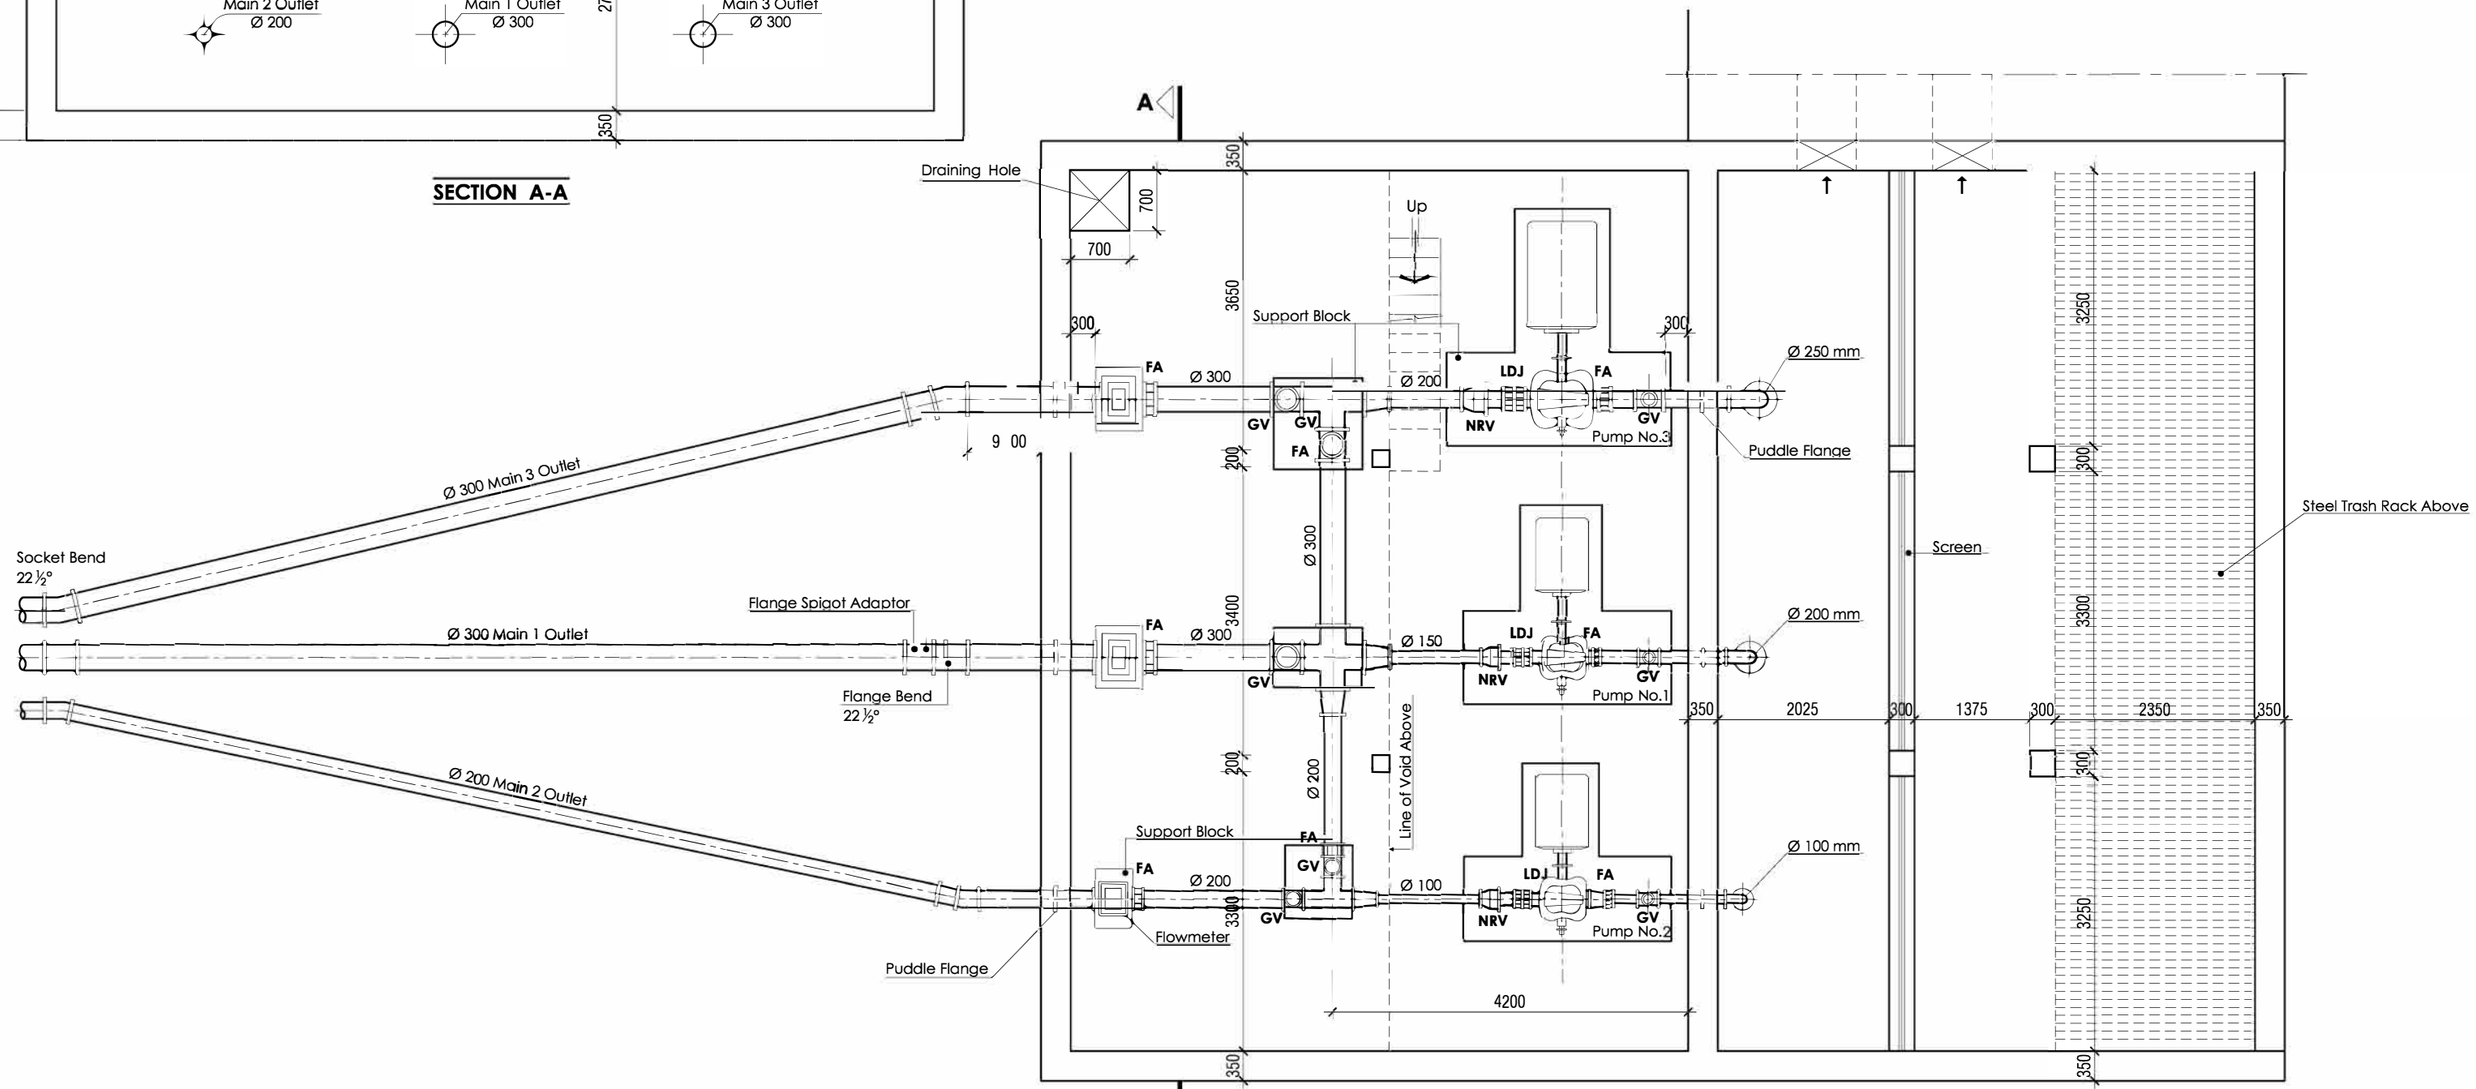

PLAN

MARK	REVISION	DATE		
			DRAWN : W.R (S.T.D.O)	DESIGNED : B.S
			SCALE : 1:75	SURVEYED :
			DATE : March 2023	CHECKED : B.S
			FILE NAME : Riv du Rem...	APPROVED : B.S

PROJECT

IRRIGATION AUTHORITY

SUPPLY, INSTALLATION, TESTING AND COMMISSIONING OF AUTO-TRANSFORMER CONTROL PANELS

ROCUREMENT REFERENCE NO: OMD/AUTOTRANSFORMERCONTROLPANELS/46/25

TITLE

Existing Pumping Station Layout at Rivière du Rempart

DRG No. **OMD/AUTOTRANSFORMERCONTROLPANELS/46/25/02**

ISSUE