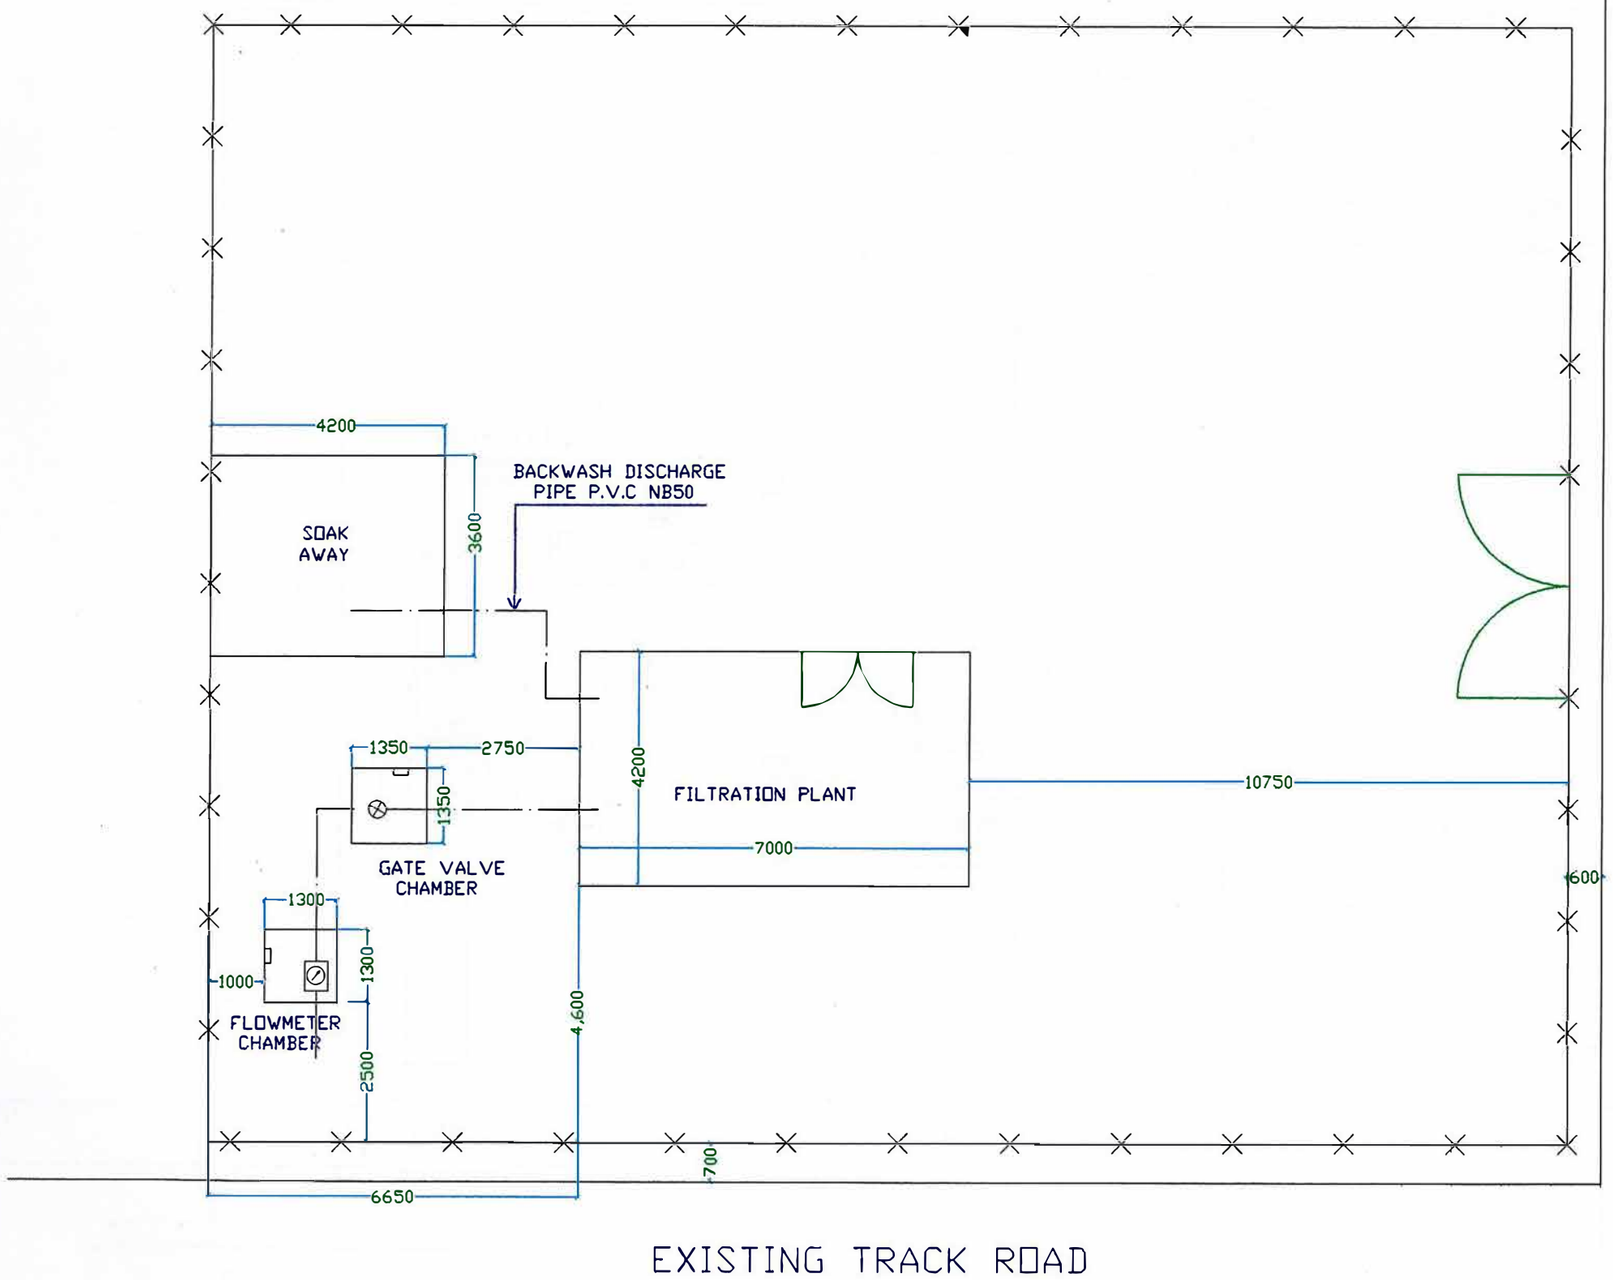

NOTES

REV	DATE	DESCRIPTION	BY

CLIENT

IRRIGATION AUTHORITY

PROJECT

Supply, Installation,Testing and Commissioining of a Filtration Plant for Solitude II Drip Irrigation Project

TITLE

FILTRATION PLANT SITE LAYOUT

DWG No. SOL II - 01	DATE SEPT 2024
SCALE N.T.S	
DRAWN	CHECKED B. S
APPROVED	
REV	