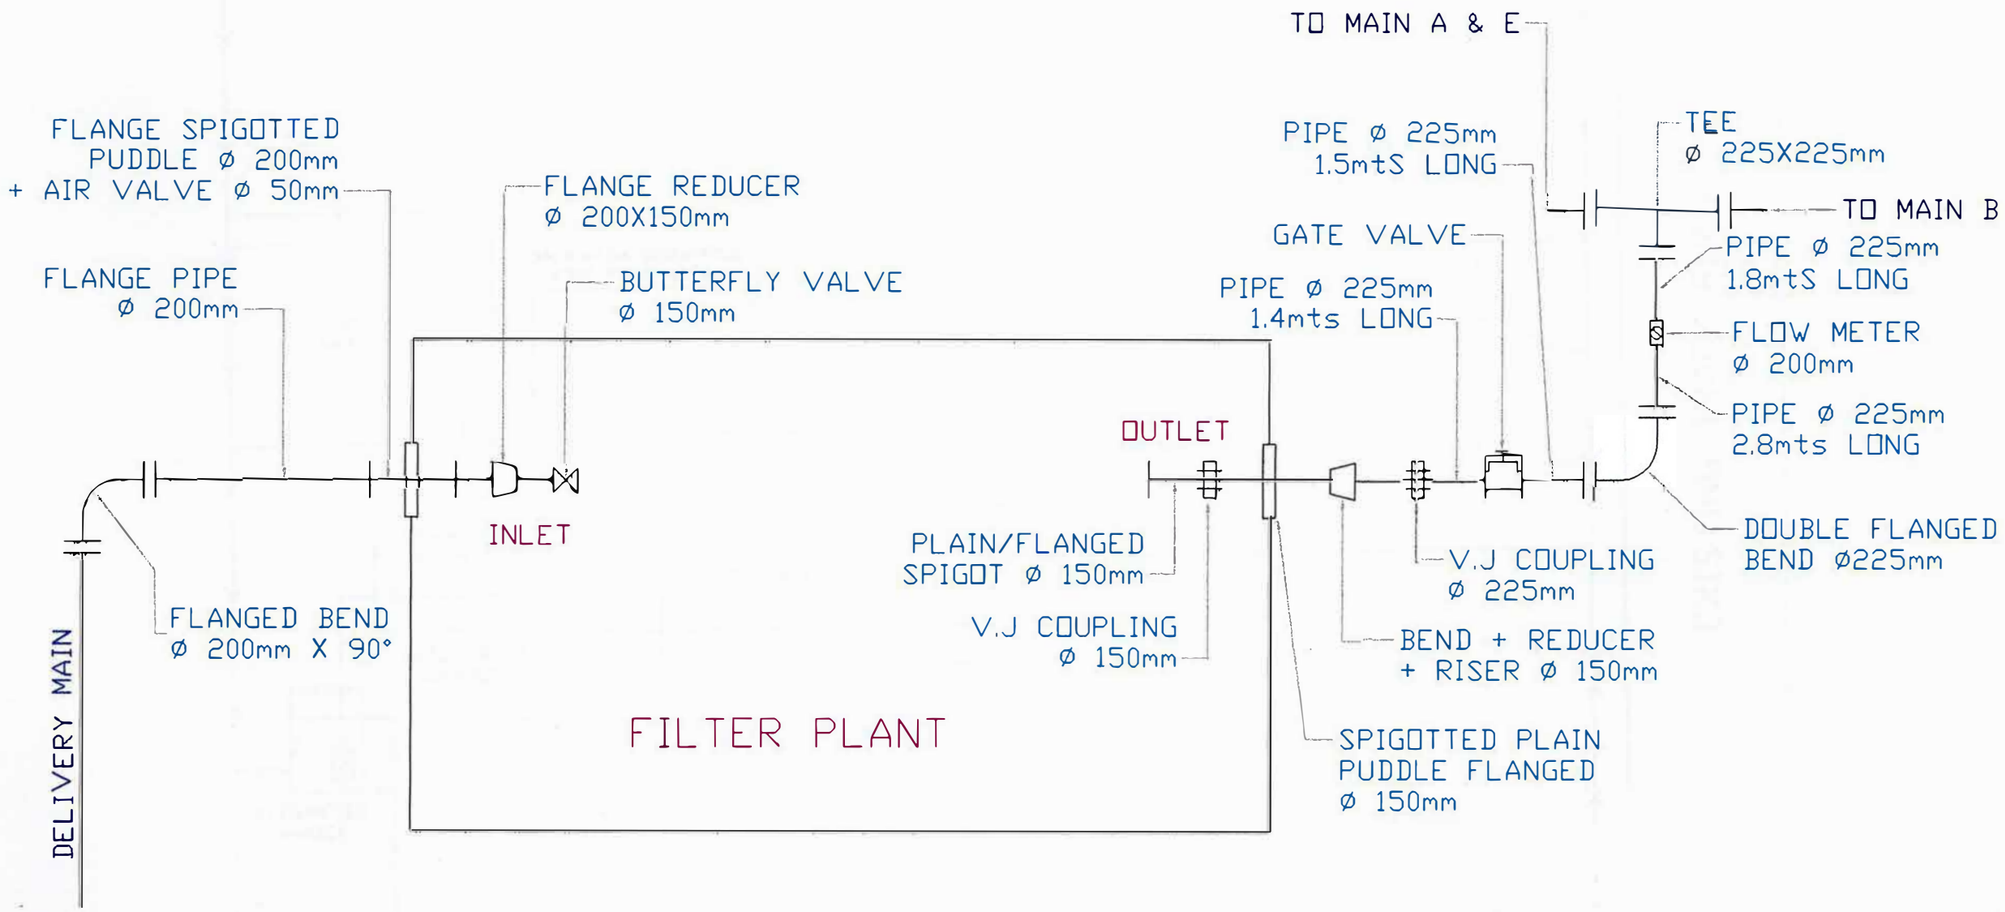

NOTES

REV	DATE	DESCRIPTION	BY

CLIENT

IRRIGATION AUTHORITY

PROJECT

Supply, Installation, Testing and Commissioining of a Filtration Plant for Solitude II Drip Irrigation Project

TITLE

LINE DIAGRAM FOR INLET AND OUTLET OF FILTER PLANT

DWG No. SOL II - 02	DATE SEPT 2024
SCALE N. T. S.	
DRAWN	CHECKED B. S.
APPROVED	
REV	